NORTH 60

ATTACHMENT 15

TURNING TRACKS

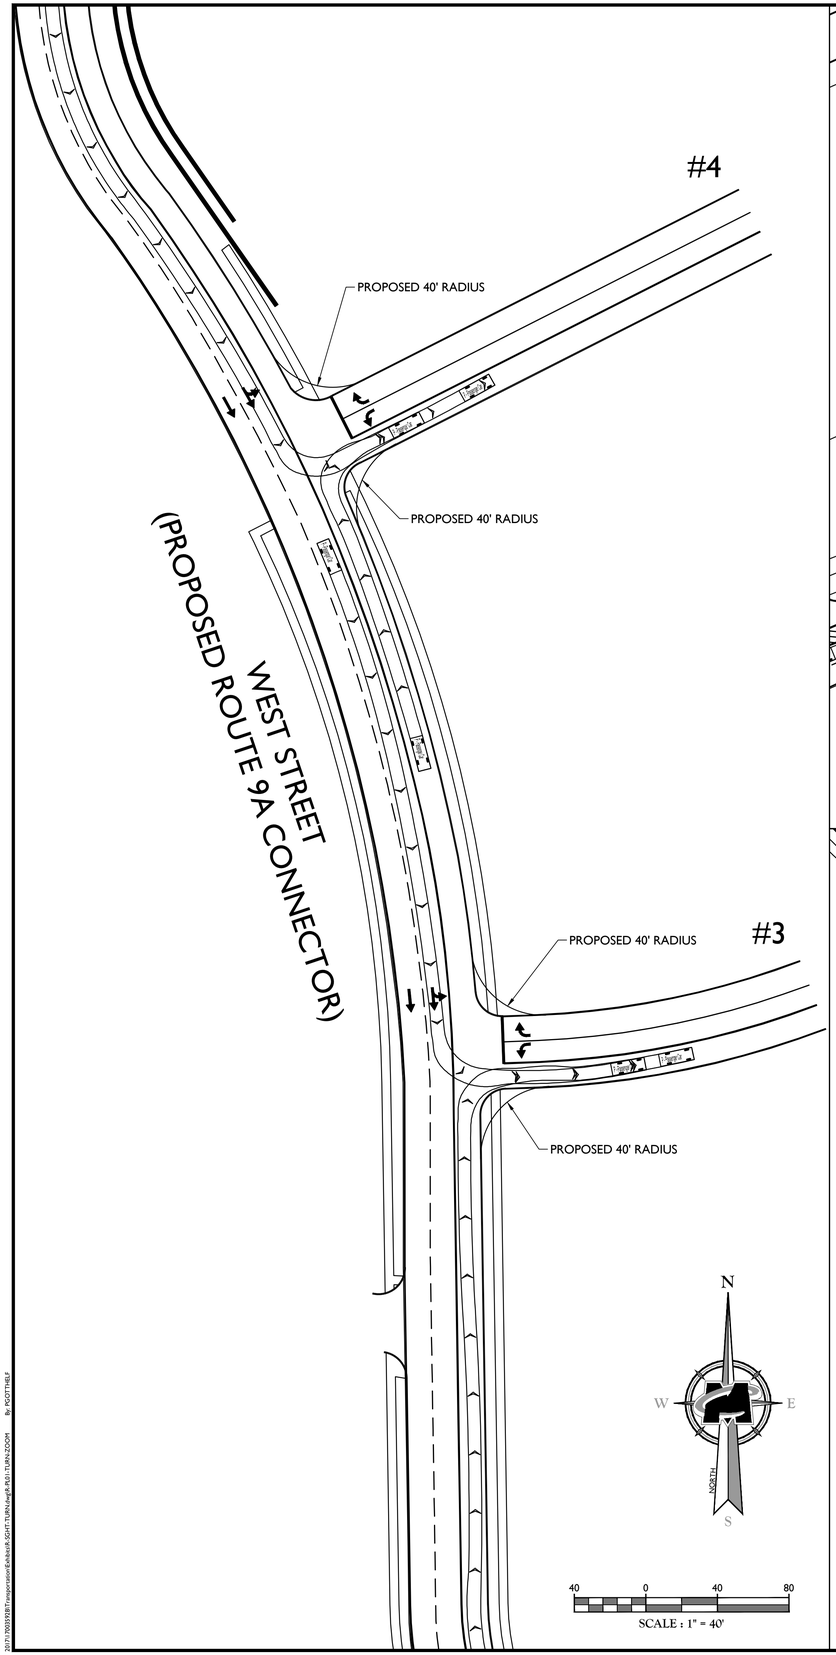

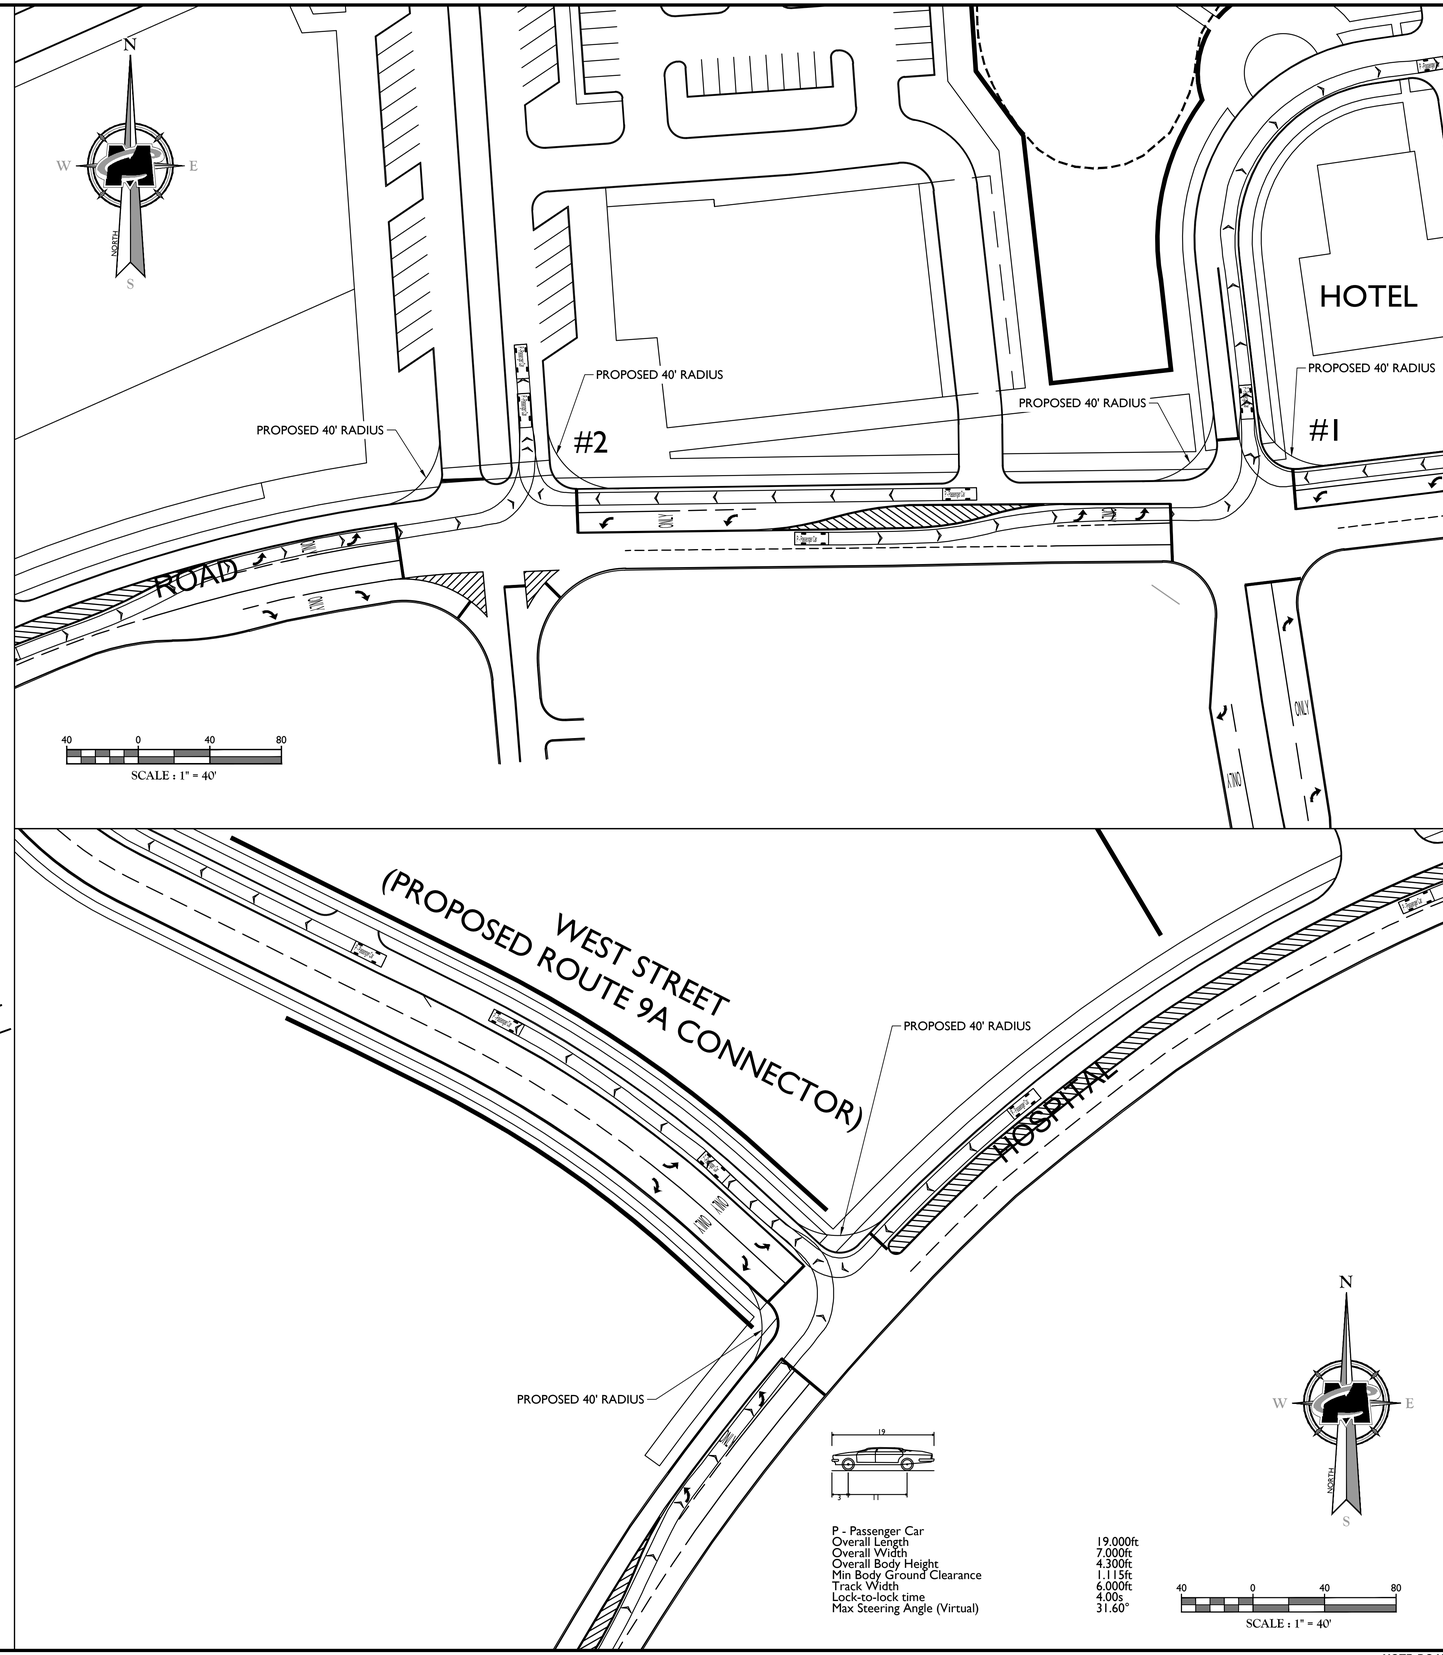

MASER CONSULTING

WILL BE KNOWN AS COLLIERS ENGINEERING & DESIGN IN 2021

Customer Loyalty *through* Client Satisfaction

www.maserconsulting.com

Office Locations:

- NEW JERSEY
- NEW YORK
- PENNSYLVANIA
- VIRGINIA
- FLORIDA
- NORTH CAROLINA
- SOUTH CAROLINA
- NEW MEXICO
- MARYLAND
- GEORGIA
- TEXAS
- TENNESSEE
- COLORADO

Copyright © 2020. Maser Consulting. All Rights Reserved. This drawing and all the information contained herein is authorized for use only by the party for whom the services were contracted or to whom it is certified. This drawing may not be copied, reused, disclosed, distributed or relied upon for any other purpose without the express written consent of Maser Consulting.

811 Know what's below. Call before you dig.

PROTECT YOURSELF

ALL STATES REQUIRE NOTIFICATION OF EXCAVATORS, DESIGNERS, OR ANY PERSON PREPARING TO DISTURB THE EARTH'S SURFACE ANYWHERE IN ANY STATE

FOR STATE SPECIFIC DIRECT PHONE NUMBERS VISIT: WWW.CALL811.COM

REV	DATE	DRAWN BY	DESCRIPTION

PRELIMINARY

PRELIMINARY CONCEPT PLAN

FOR

THE NORTH 60

HOSPITAL ROAD &
NYS ROUTE 9A

TOWN OF MOUNT PLEASANT
WESTCHESTER COUNTY
NEW YORK

WESTCHESTER OFFICE
400 Columbus Avenue
Suite 180E
Valhalla, NY 10595

Phone: 914.347.7500
Fax: 914.347.7266

SCALE:	DATE:	DRAWN BY:	CHECKED BY:
AS SHOWN	12/3/20	P.W.G.	A.P.R.

PROJECT NUMBER:	DRAWING NAME:
17003592B	R-SGHT-TURN

SHEET TITLE:

TURNING TRACKS
PASSENGER CAR - ENTRY

SHEET NUMBER:

1 of 6

2021\17003592B\Transportation\Exhibits\R-SGHT-TURN.dwg\R-R01-TURN-ZOOM By: PGOTTHELF

NOTE: DO NOT SCALE DRAWINGS FOR CONSTRUCTION.

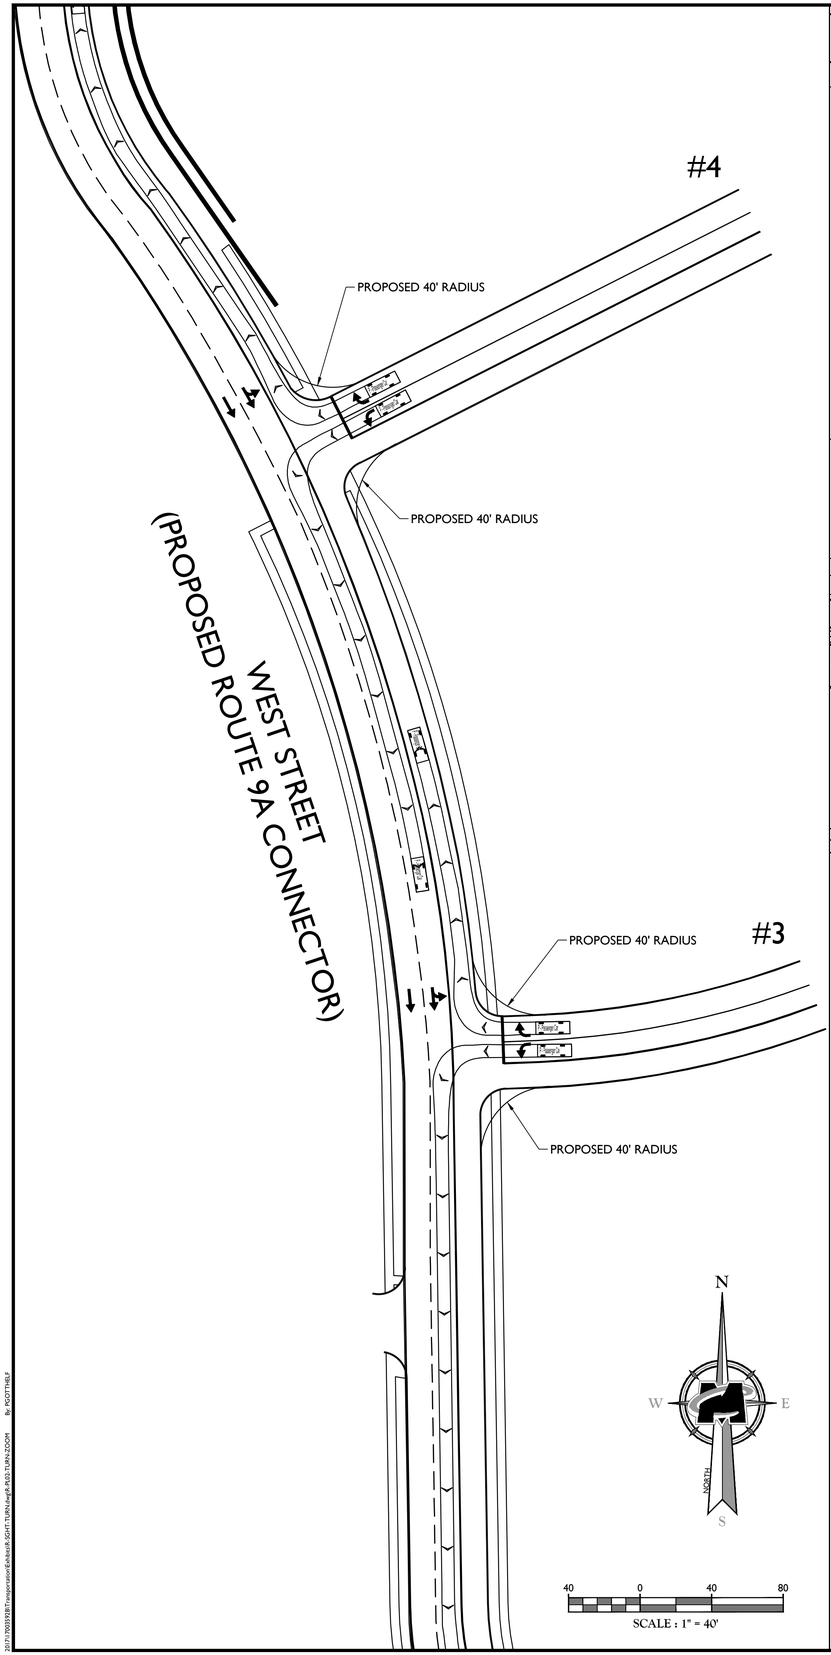

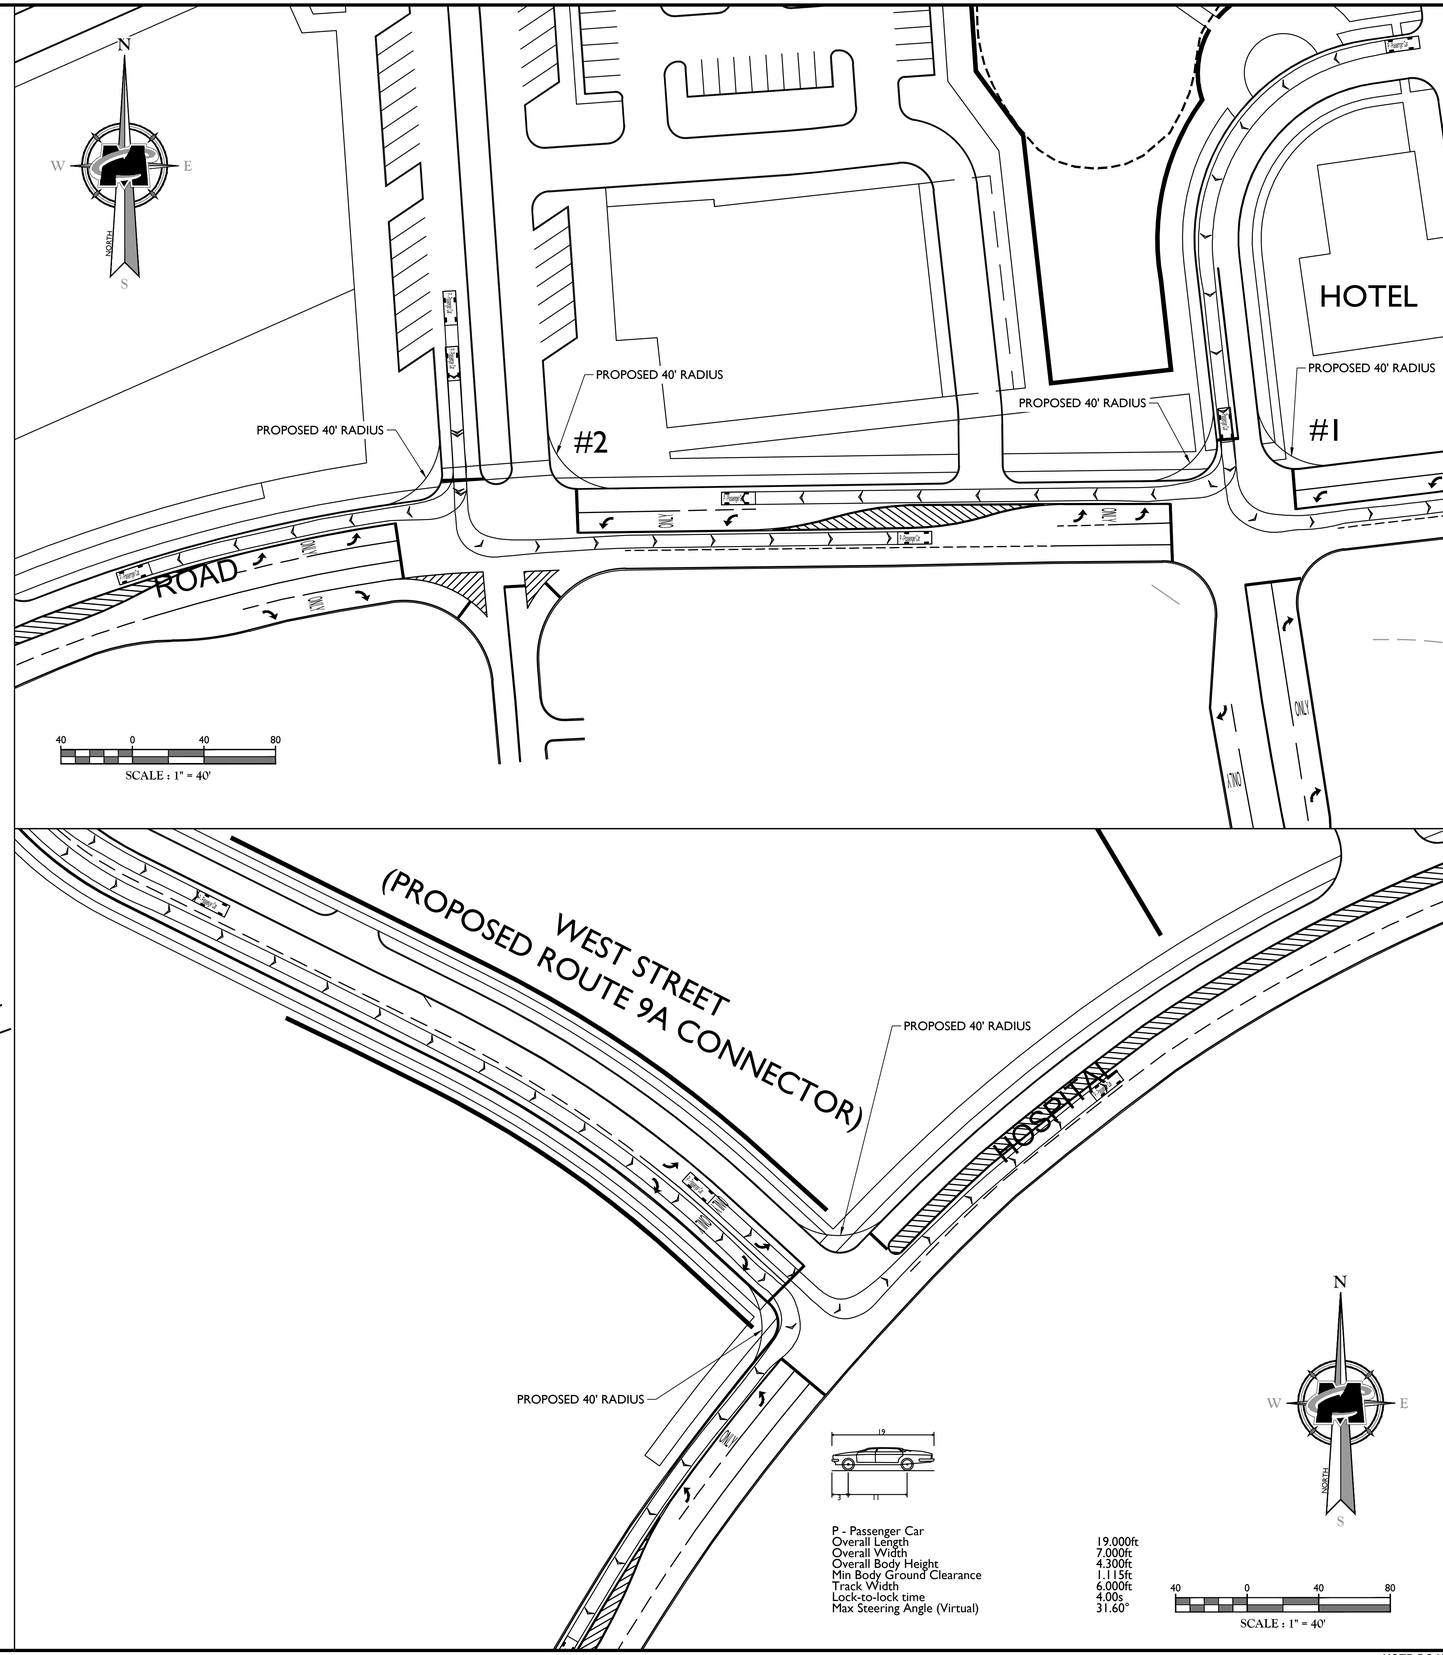

MASER CONSULTING

WILL BE KNOWN AS COLLIERS ENGINEERING & DESIGN IN 2021

Customer Loyalty *through* Client Satisfaction

www.maserconsulting.com

Office Locations:

- NEW JERSEY
- NEW YORK
- PENNSYLVANIA
- VIRGINIA
- FLORIDA
- NORTH CAROLINA
- SOUTH CAROLINA
- NEW MEXICO
- MARYLAND
- GEORGIA
- TEXAS
- TENNESSEE
- COLORADO

Copyright © 2020. Maser Consulting. All Rights Reserved. This drawing and all the information contained herein is authorized for use only by the party for whom the services were contracted or to whom it is certified. This drawing may not be copied, reused, disclosed, distributed or relied upon for any other purpose without the express written consent of Maser Consulting.

811 Know what's below. Call before you dig.

PROTECT YOURSELF

ALL STATES REQUIRE NOTIFICATION OF EXCAVATORS, DESIGNERS, OR ANY PERSON PREPARING TO DISTURB THE EARTH'S SURFACE ANYWHERE IN ANY STATE

FOR STATE SPECIFIC DIRECT PHONE NUMBERS VISIT: WWW.CALL811.COM

REV	DATE	DRAWN BY	DESCRIPTION

PRELIMINARY

PRELIMINARY CONCEPT PLAN

FOR

THE NORTH 60

HOSPITAL ROAD & NYS ROUTE 9A

TOWN OF MOUNT PLEASANT
WESTCHESTER COUNTY
NEW YORK

WESTCHESTER OFFICE
400 Columbus Avenue
Suite 180E
Valhalla, NY 10595

Phone: 914.347.7500
Fax: 914.347.7266

SCALE:	DATE:	DRAWN BY:	CHECKED BY:
AS SHOWN	12/3/20	P.W.G.	A.P.R.

PROJECT NUMBER:	DRAWING NAME:
170035928	R-SGHT-TURN

SHEET TITLE:

TURNING TRACKS
PASSENGER CAR - EXIT

SHEET NUMBER:

2 of 6

2021\170035928\Transportation\Exhibit\R-SGHT-TURN-Veq-R-R20-TURN-ZOOM By: PGOTTHELF

NOTE: DO NOT SCALE DRAWINGS FOR CONSTRUCTION.

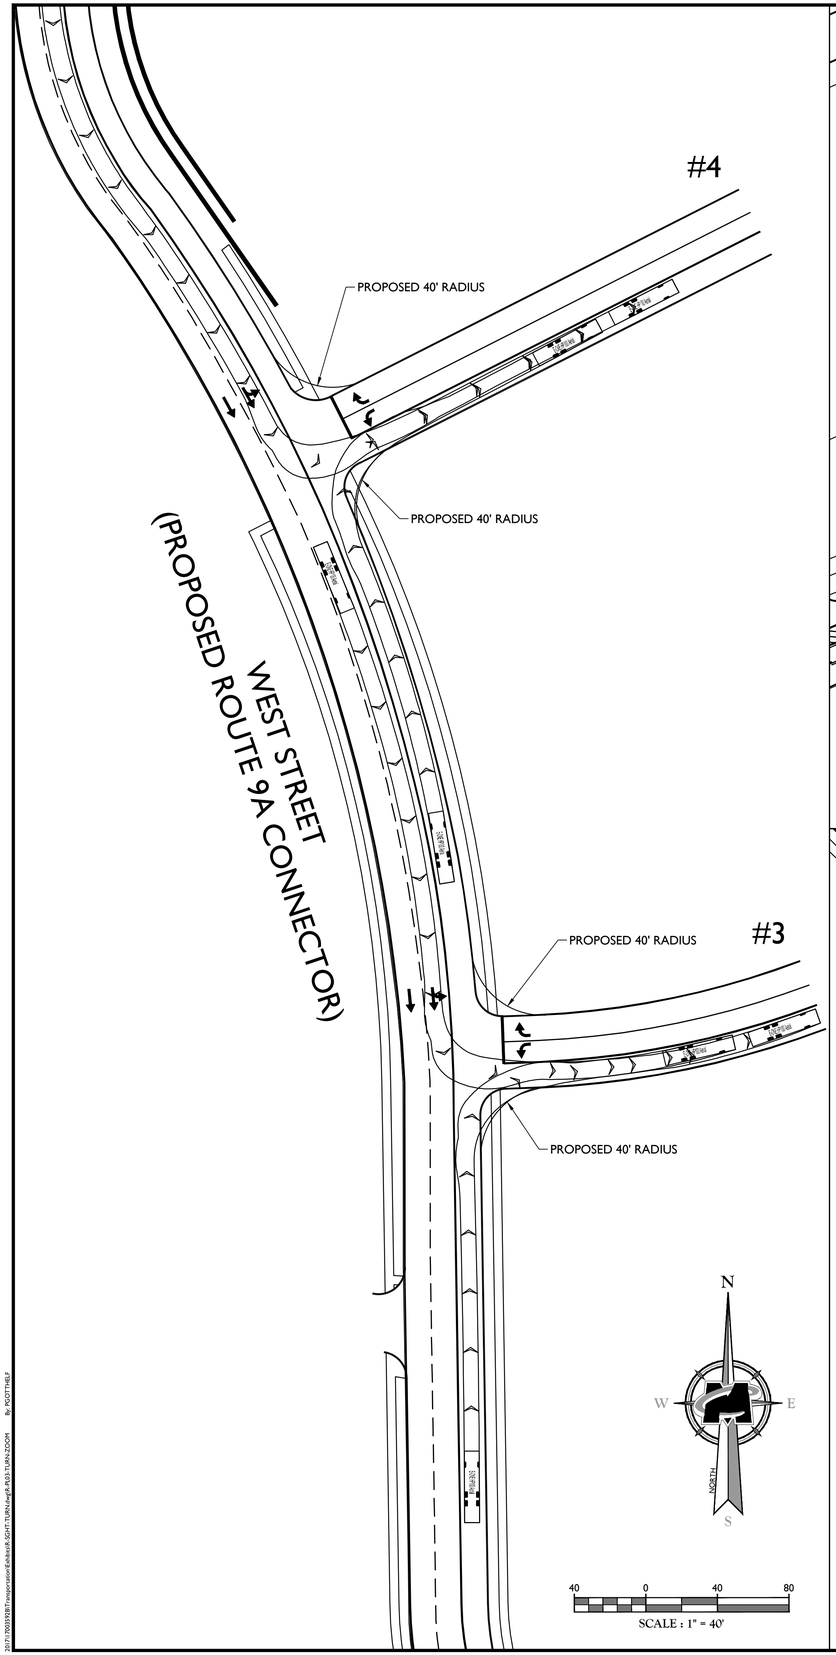

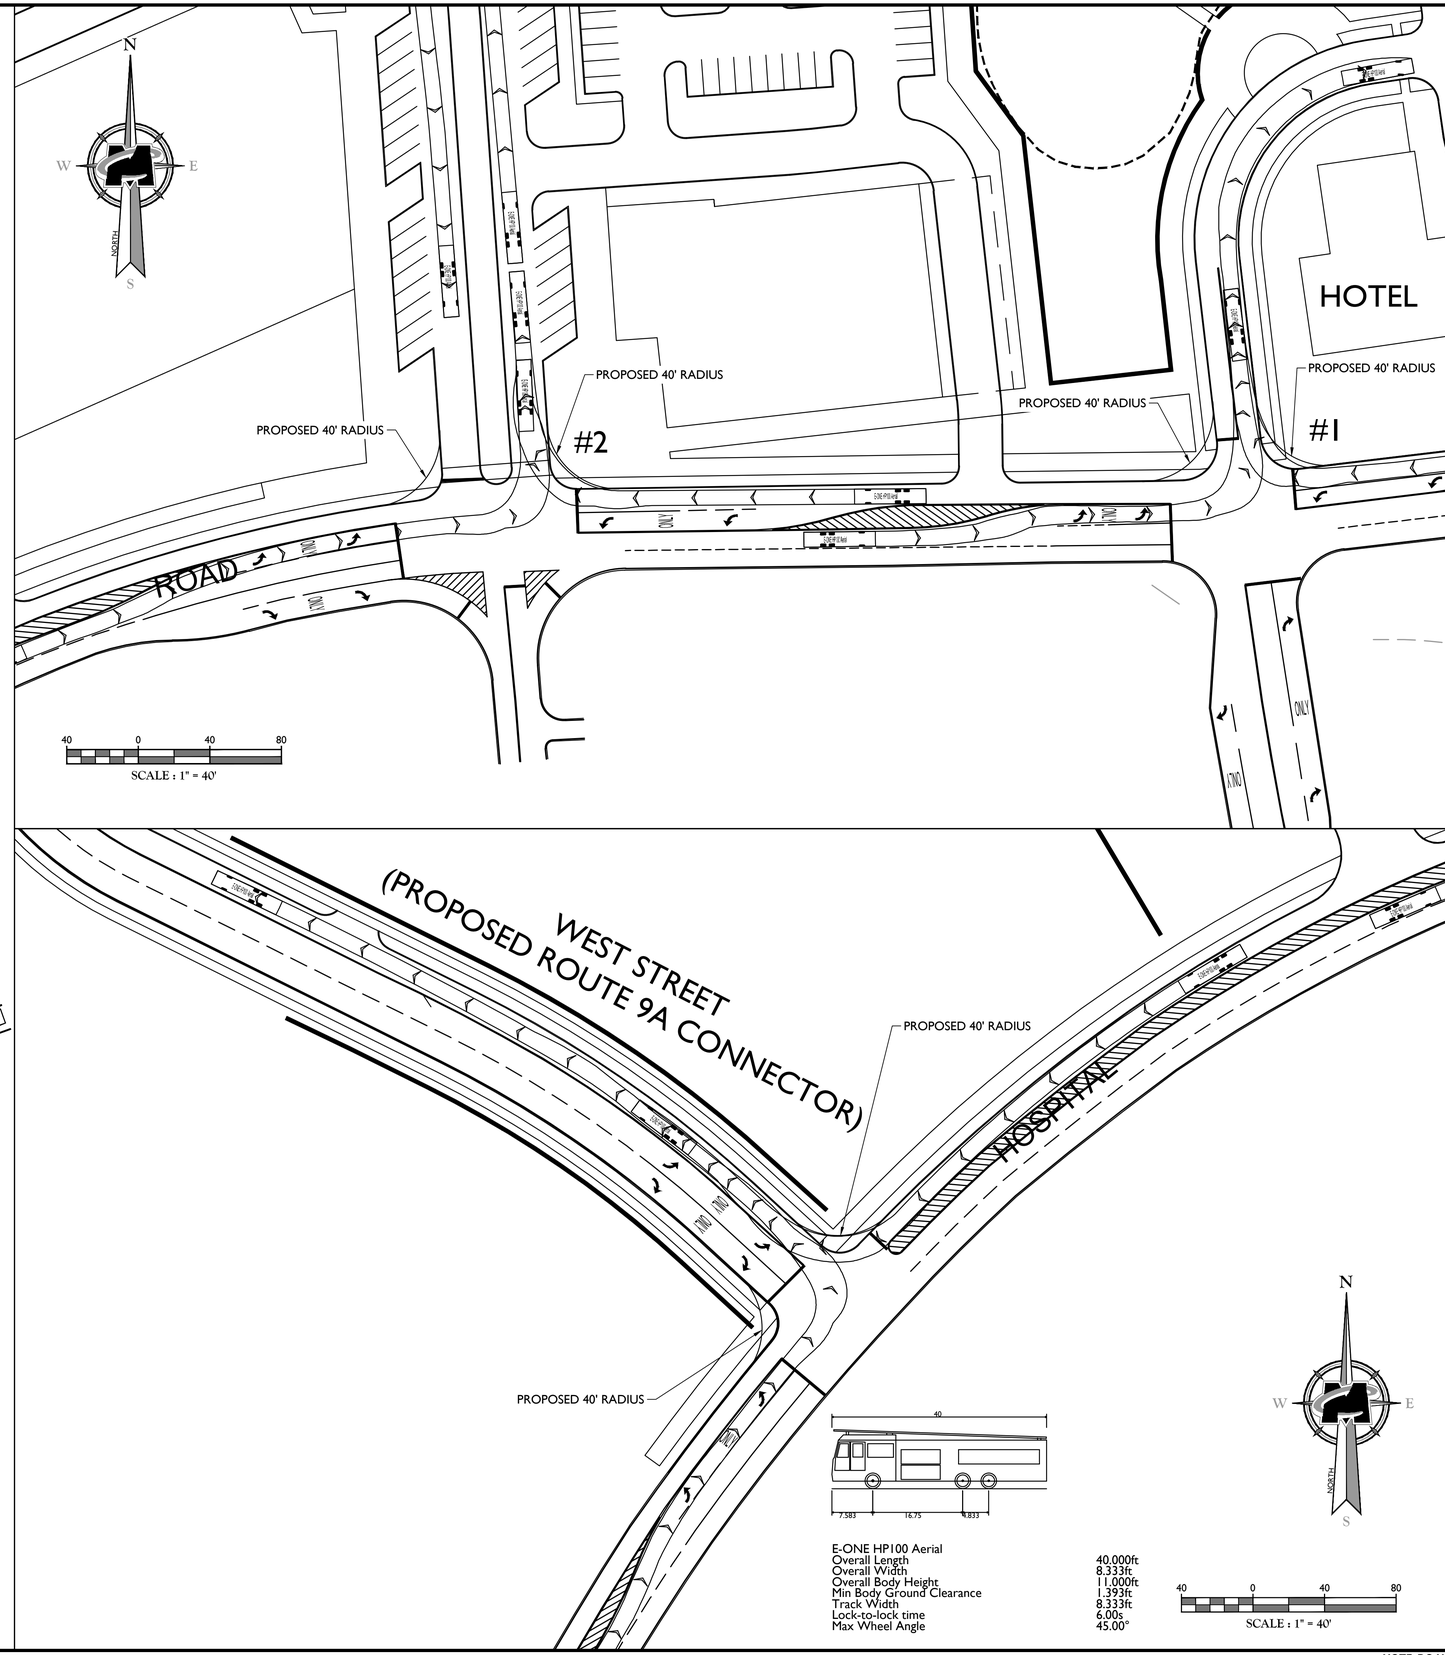

E-ONE HP100 Aerial	
Overall Length	40.000ft
Overall Width	8.333ft
Overall Body Height	11.000ft
Min Body Ground Clearance	1.393ft
Track Width	8.333ft
Lock-to-lock time	6.00s
Max Wheel Angle	45.00°

MASER CONSULTING

WILL BE KNOWN AS COLLIERS ENGINEERING & DESIGN IN 2021

Customer Loyalty *through* Client Satisfaction

www.maserconsulting.com

Office Locations:

- NEW JERSEY
- NEW YORK
- PENNSYLVANIA
- VIRGINIA
- FLORIDA
- NORTH CAROLINA
- SOUTH CAROLINA
- NEW MEXICO
- MARYLAND
- GEORGIA
- TEXAS
- TENNESSEE
- COLORADO

Copyright © 2020. Maser Consulting. All Rights Reserved. This drawing and all the information contained herein is authorized for use only by the party for whom the services were contracted or to whom it is certified. This drawing may not be copied, reused, disclosed, distributed or relied upon for any other purpose without the express written consent of Maser Consulting.

811 Know what's below. Call before you dig.

PROTECT YOURSELF

ALL STATES REQUIRE NOTIFICATION OF EXCAVATORS, DESIGNERS, OR ANY PERSON PREPARING TO DISTURB THE EARTH'S SURFACE ANYWHERE IN ANY STATE

FOR STATE SPECIFIC DIRECT PHONE NUMBERS VISIT: WWW.CALL811.COM

REV	DATE	DRAWN BY	DESCRIPTION

PRELIMINARY

PRELIMINARY CONCEPT PLAN

FOR

THE NORTH 60

HOSPITAL ROAD & NYS ROUTE 9A

TOWN OF MOUNT PLEASANT
WESTCHESTER COUNTY
NEW YORK

WESTCHESTER OFFICE
400 Columbus Avenue
Suite 180E
Valhalla, NY 10595

Phone: 914.347.7500
Fax: 914.347.7266

SCALE:	DATE:	DRAWN BY:	CHECKED BY:
AS SHOWN	12/3/20	P.W.G.	A.P.R.
PROJECT NUMBER: 17003592B		DRAWING NAME: R-SGHT-TURN	

SHEET TITLE:

TURNING TRACKS
FIRE APPARATUS - ENTRY

SHEET NUMBER:

3 of 6

NOTE: DO NOT SCALE DRAWINGS FOR CONSTRUCTION.

2021\17003592B\Transportation\Exhibits\R-SGHT-TURN-Long\R-R203-TURN-ZOOM By: RGOTTHELF

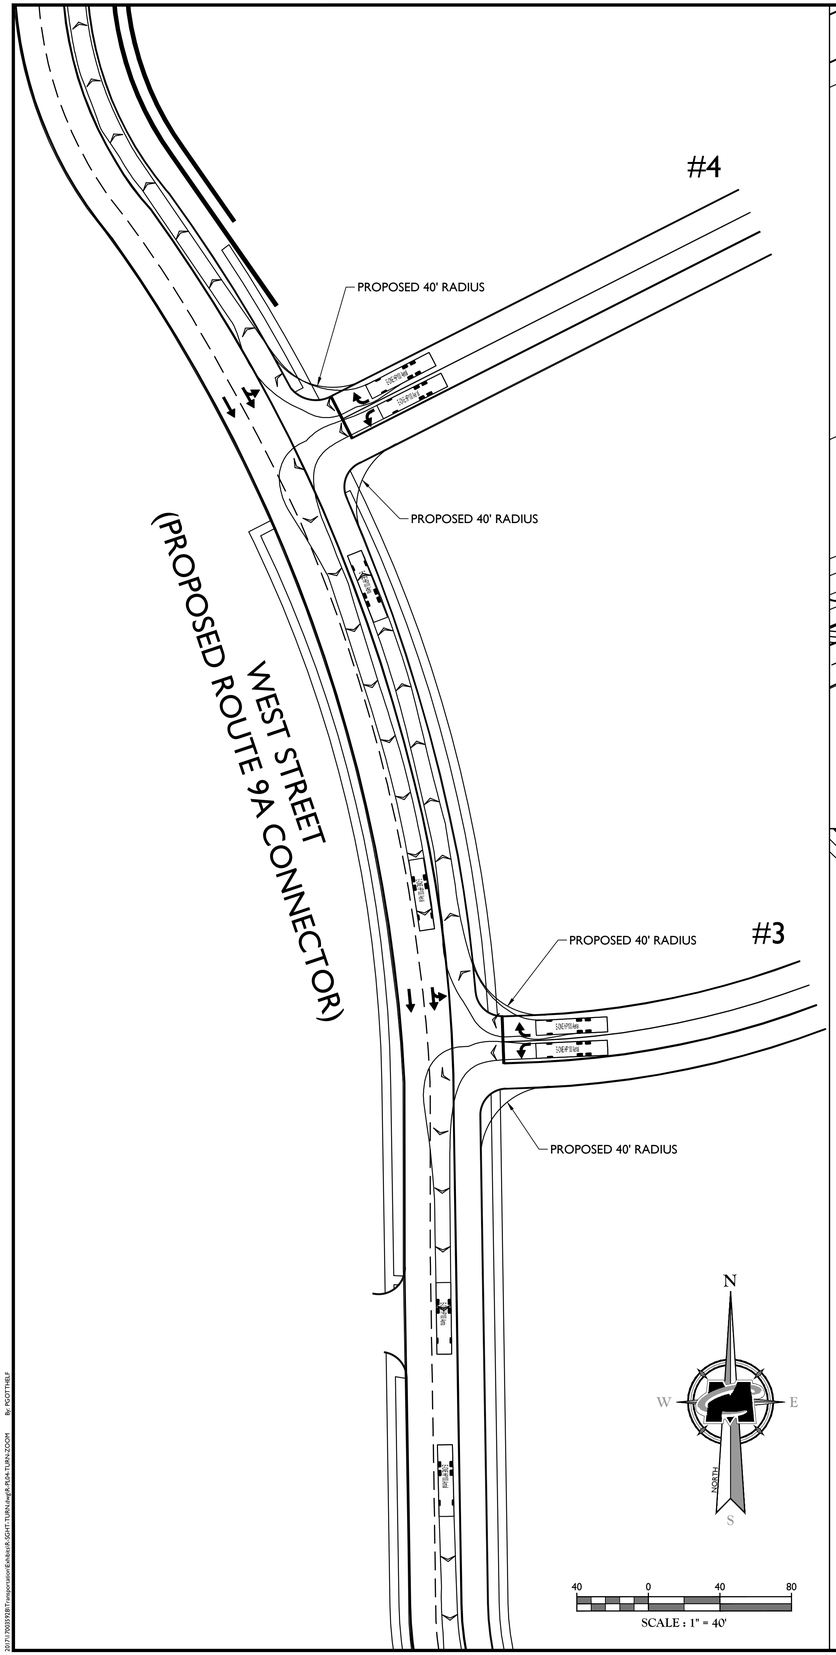

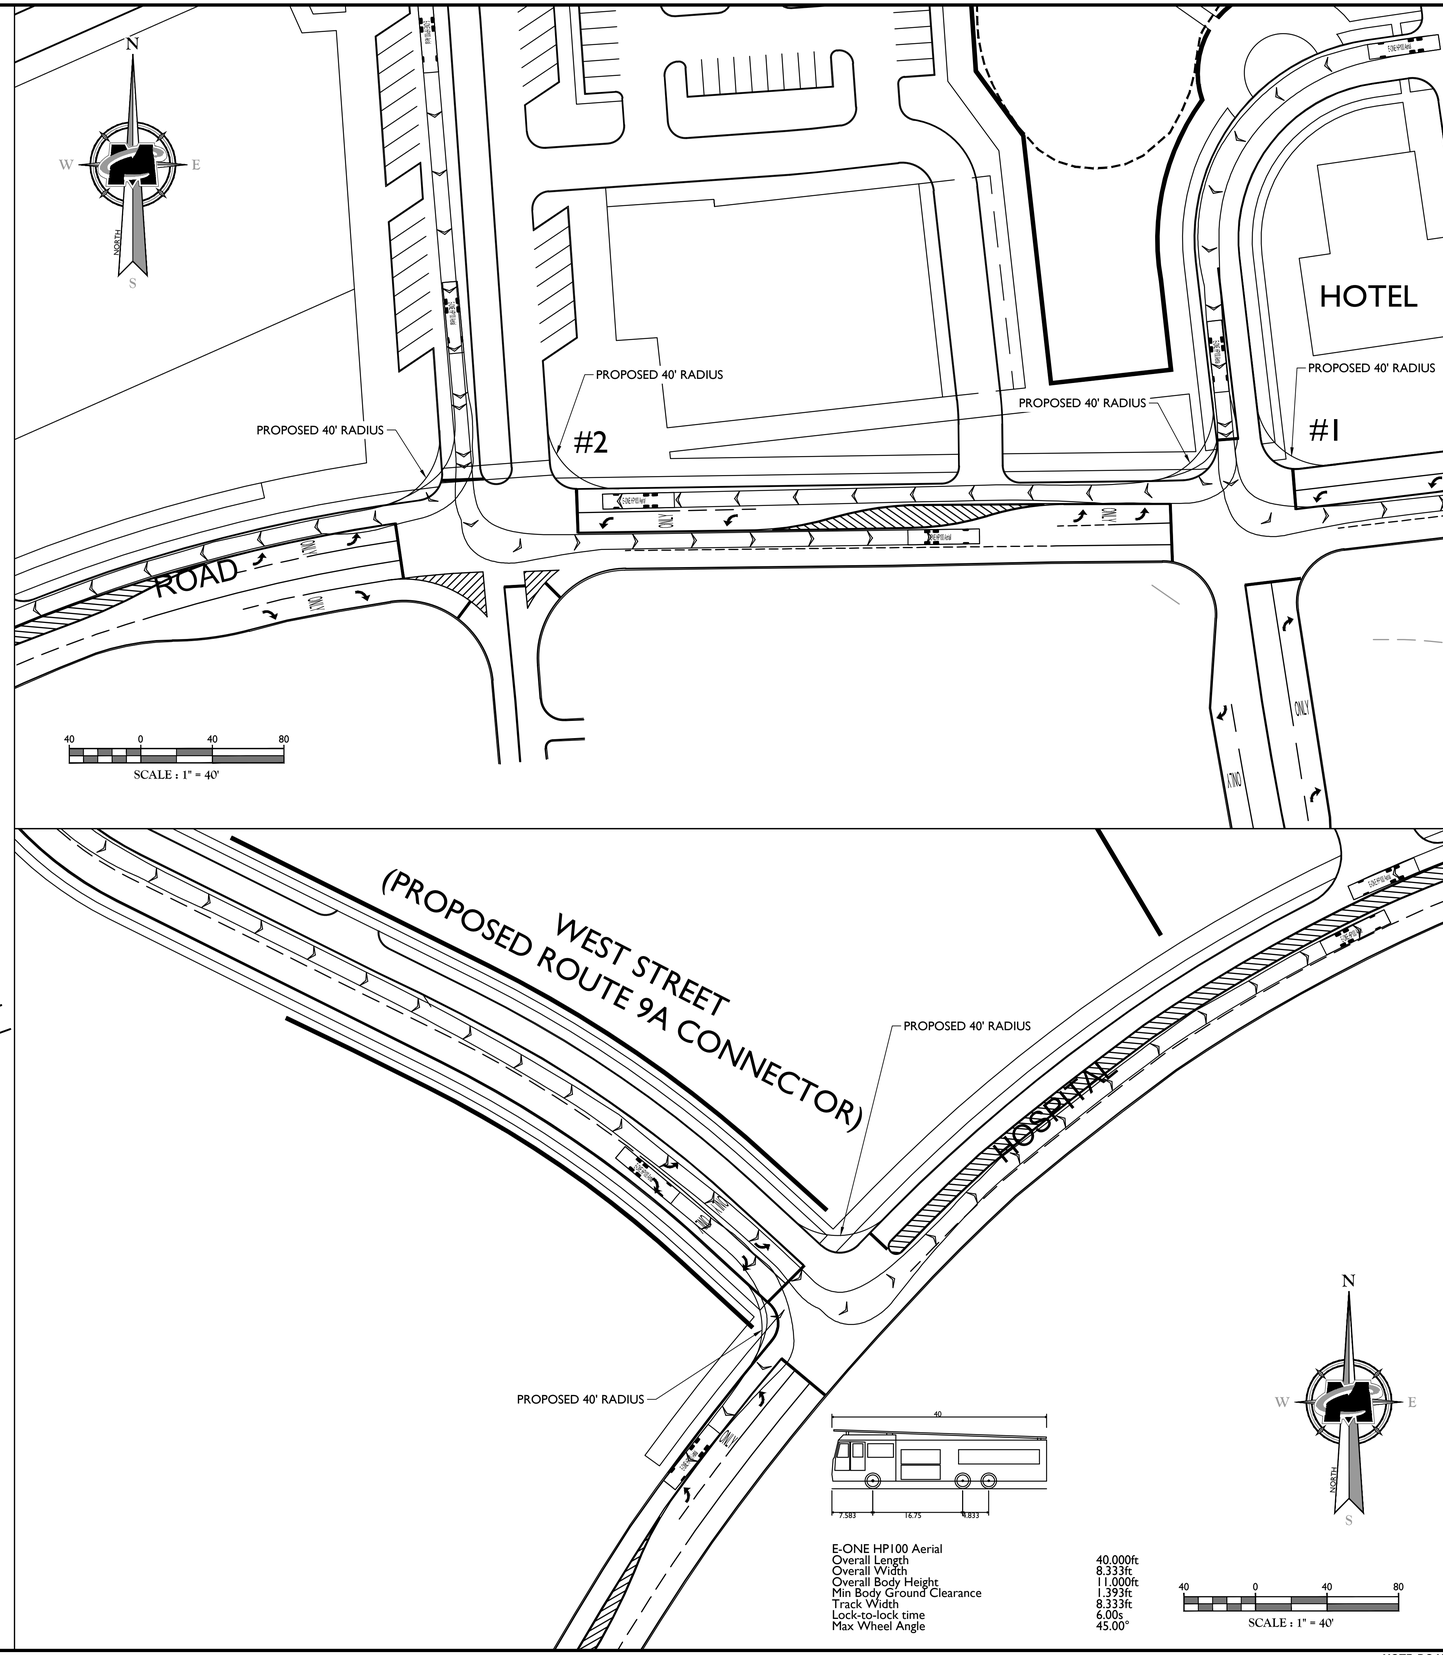

MASER CONSULTING

WILL BE KNOWN AS COLLIERS ENGINEERING & DESIGN IN 2021

Customer Loyalty *through* Client Satisfaction

www.maserconsulting.com

Office Locations:

- NEW JERSEY
- NEW YORK
- PENNSYLVANIA
- VIRGINIA
- FLORIDA
- NORTH CAROLINA
- SOUTH CAROLINA
- NEW MEXICO
- MARYLAND
- GEORGIA
- TEXAS
- TENNESSEE
- COLORADO

Copyright © 2020. Maser Consulting. All Rights Reserved. This drawing and all the information contained herein is authorized for use only by the party for whom the services were contracted or to whom it is certified. This drawing may not be copied, reused, disclosed, distributed or relied upon for any other purpose without the express written consent of Maser Consulting.

811 Know what's below. Call before you dig.

PROTECT YOURSELF

ALL STATES REQUIRE NOTIFICATION OF EXCAVATORS, DESIGNERS, OR ANY PERSON PREPARING TO DISTURB THE EARTH'S SURFACE ANYWHERE IN ANY STATE

FOR STATE SPECIFIC DIRECT PHONE NUMBERS VISIT: WWW.CALL811.COM

REV	DATE	DRAWN BY	DESCRIPTION

PRELIMINARY

PRELIMINARY CONCEPT PLAN

FOR

THE NORTH 60

HOSPITAL ROAD &
NYS ROUTE 9A

TOWN OF MOUNT PLEASANT
WESTCHESTER COUNTY
NEW YORK

WESTCHESTER OFFICE
400 Columbus Avenue
Suite 180E
Valhalla, NY 10595

Phone: 914.347.7500
Fax: 914.347.7266

SCALE:	DATE:	DRAWN BY:	CHECKED BY:
AS SHOWN	12/3/20	P.W.G.	A.P.R.

PROJECT NUMBER:	DRAWING NAME:
17003592B	R-SGHT-TURN

SHEET TITLE:

TURNING TRACKS
FIRE APPARATUS - EXIT

SHEET NUMBER:

4 of 6

NOTE: DO NOT SCALE DRAWINGS FOR CONSTRUCTION.

2021\17003592B\Transportation\Exhibit\R-SGHT-TURN-Long\R-R24-TURN-ZOOM By: PGOTTHELF

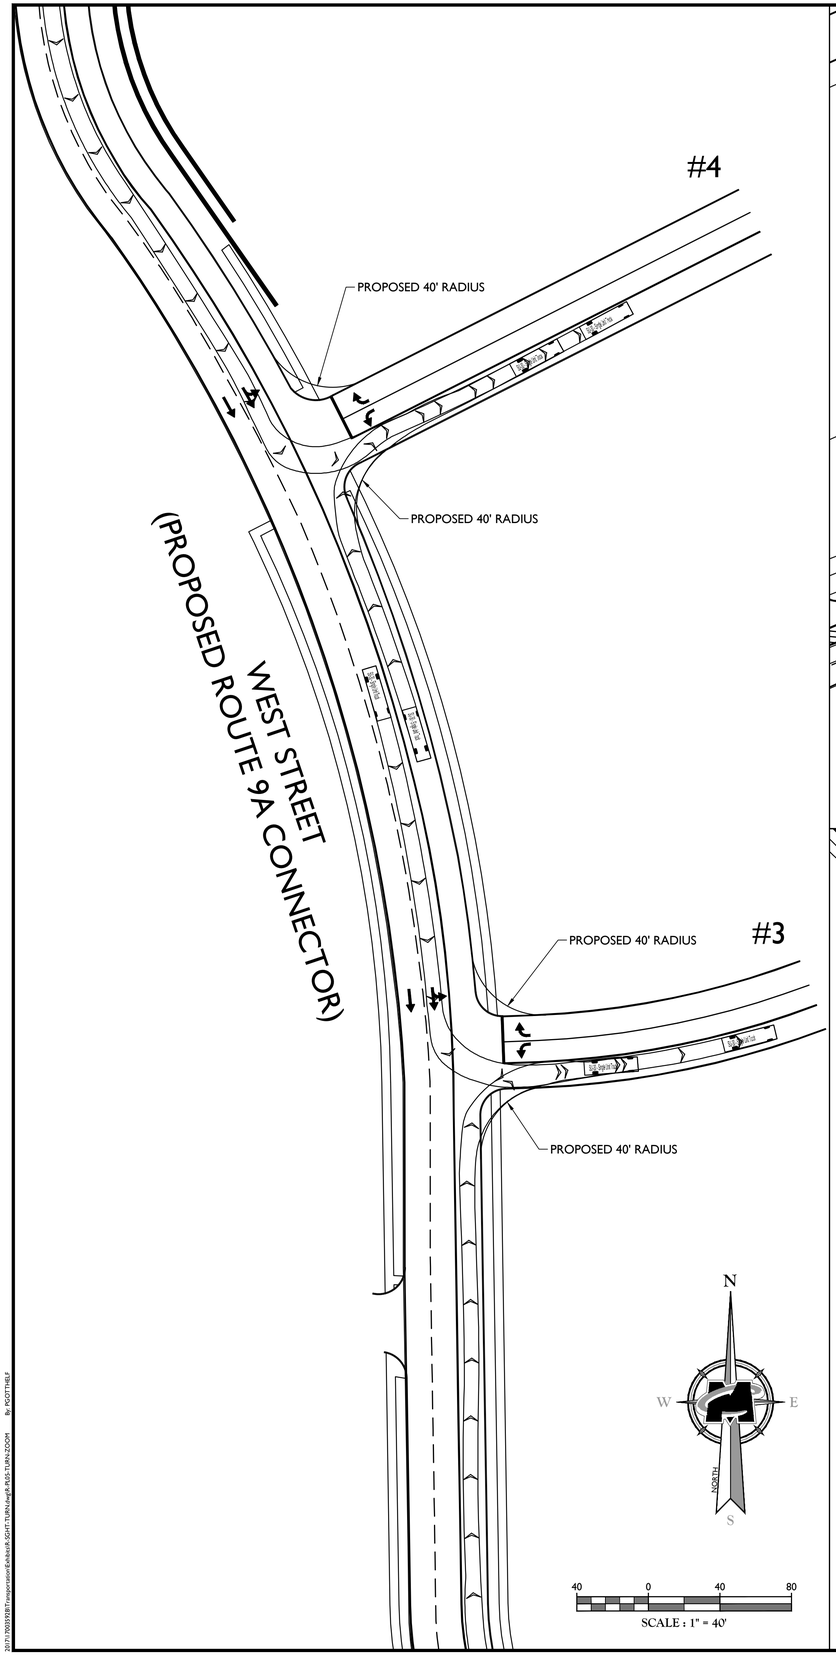

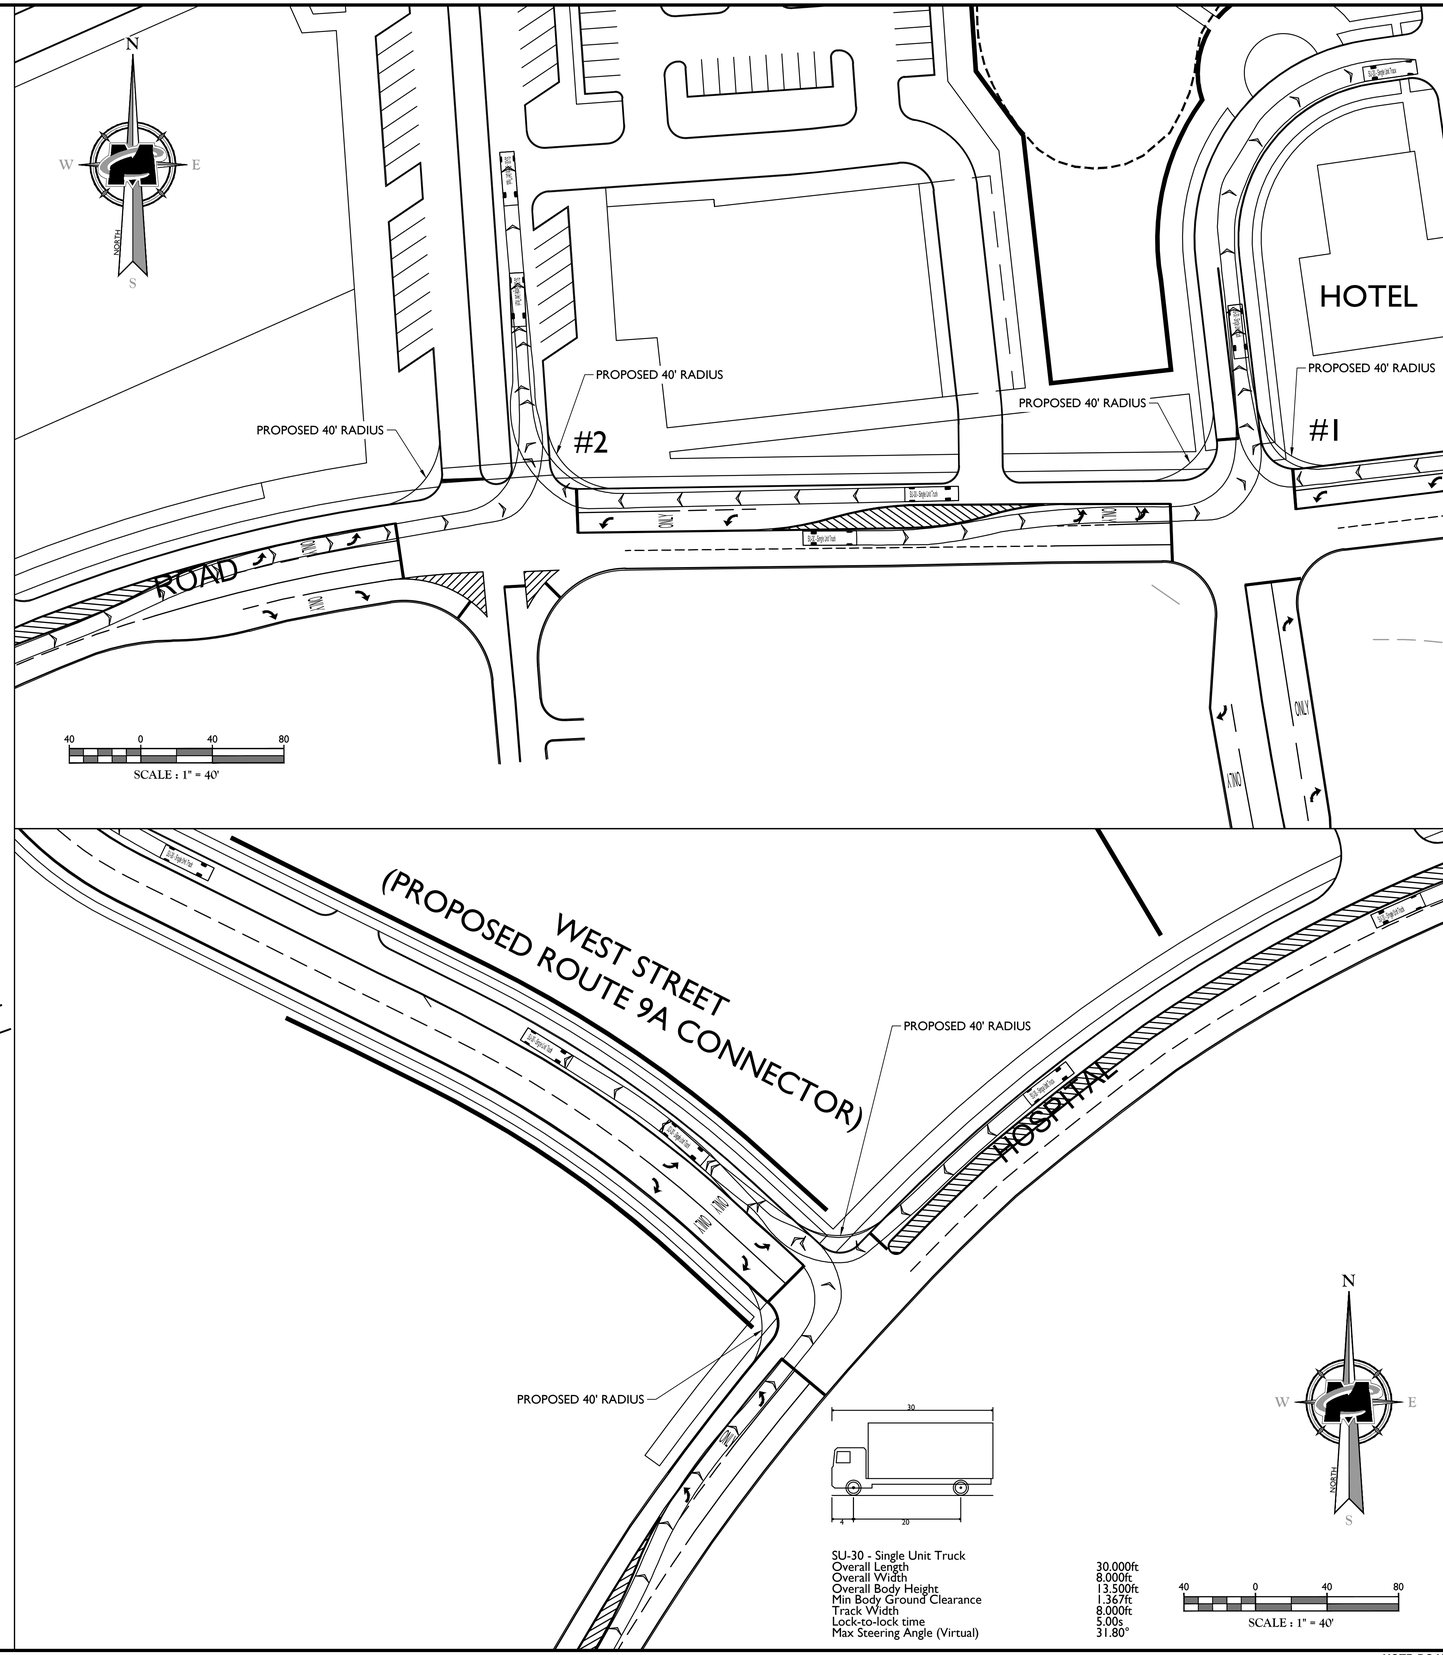

MASER CONSULTING

WILL BE KNOWN AS COLLIERS ENGINEERING & DESIGN IN 2021

Customer Loyalty *through* Client Satisfaction

www.maserconsulting.com

Office Locations:

- NEW JERSEY
- NEW YORK
- PENNSYLVANIA
- VIRGINIA
- FLORIDA
- NORTH CAROLINA
- SOUTH CAROLINA
- NEW MEXICO
- MARYLAND
- GEORGIA
- TEXAS
- TENNESSEE
- COLORADO

Copyright © 2020. Maser Consulting. All Rights Reserved. This drawing and all the information contained herein is authorized for use only by the party for whom the services were contracted or to whom it is certified. This drawing may not be copied, reused, disclosed, distributed or relied upon for any other purpose without the express written consent of Maser Consulting.

811 Know what's below. Call before you dig.

PROTECT YOURSELF

ALL STATES REQUIRE NOTIFICATION OF EXCAVATORS, DESIGNERS, OR ANY PERSON PREPARING TO DISTURB THE EARTH'S SURFACE ANYWHERE IN ANY STATE

FOR STATE SPECIFIC DIRECT PHONE NUMBERS VISIT: WWW.CALL811.COM

REV	DATE	DRAWN BY	DESCRIPTION

PRELIMINARY

PRELIMINARY CONCEPT PLAN

FOR

THE NORTH 60

HOSPITAL ROAD &
NYS ROUTE 9A

TOWN OF MOUNT PLEASANT
WESTCHESTER COUNTY
NEW YORK

WESTCHESTER OFFICE
400 Columbus Avenue
Suite 180E
Valhalla, NY 10595

Phone: 914.347.7500
Fax: 914.347.7266

SCALE:	DATE:	DRAWN BY:	CHECKED BY:
AS SHOWN	12/3/20	P.W.G.	A.P.R.
PROJECT NUMBER: 170035928		DRAWING NAME: R-SGHT-TURN	

SHEET TITLE:

TURNING TRACKS
SU-30 - ENTRY

SHEET NUMBER:

5 of 6

NOTE: DO NOT SCALE DRAWINGS FOR CONSTRUCTION.

2021\170035928\Transportation\Exhibits\R-SGHT-TURN-Loop\R-RDS-TURN-ZOOM By: PGOTTHELF

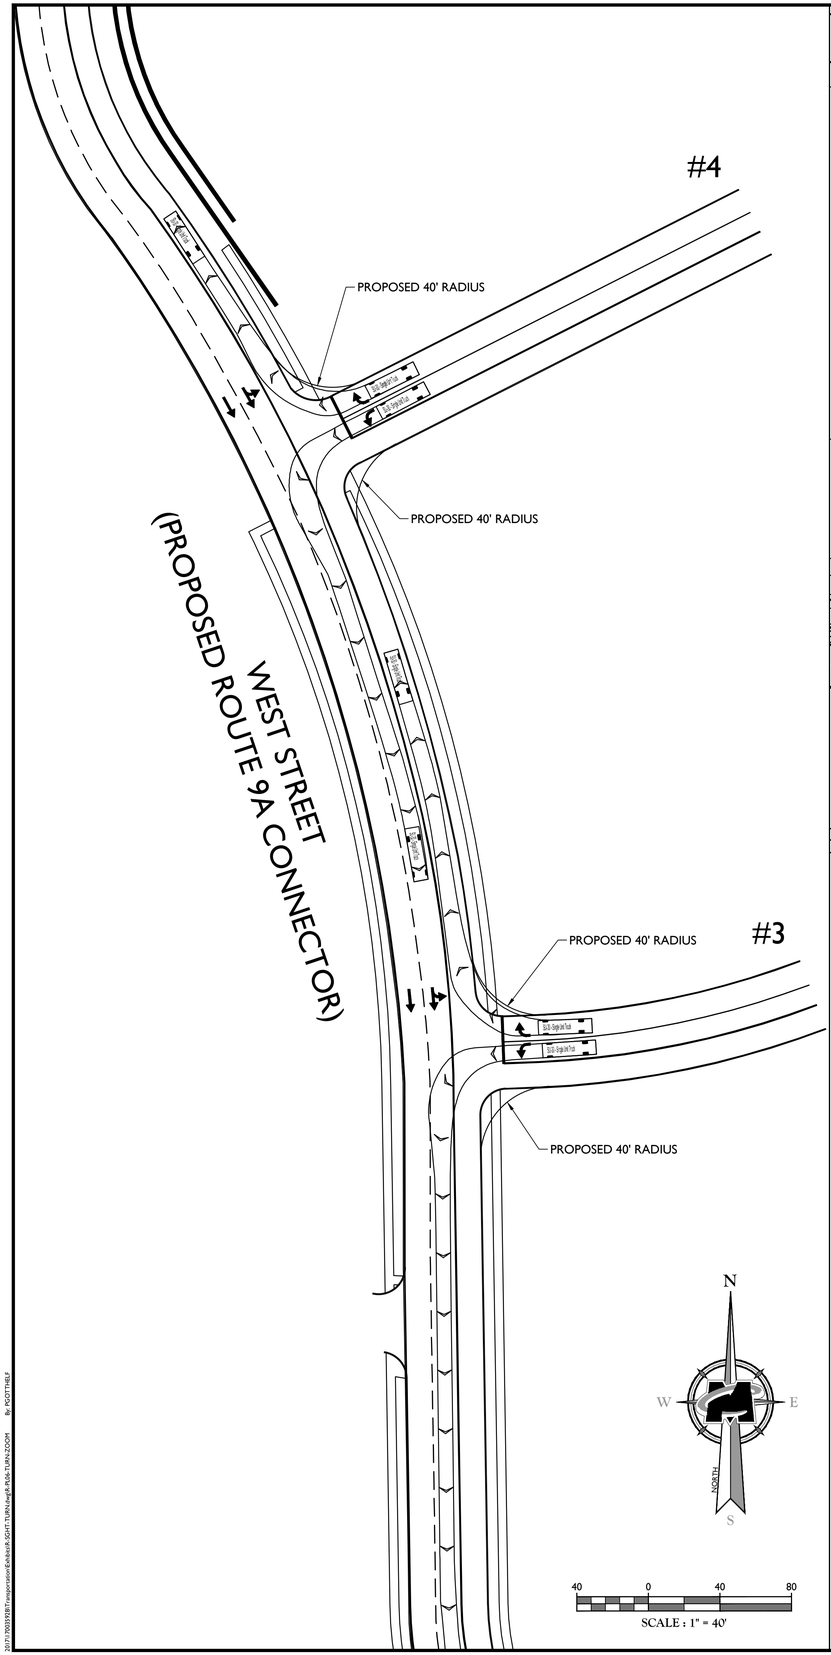

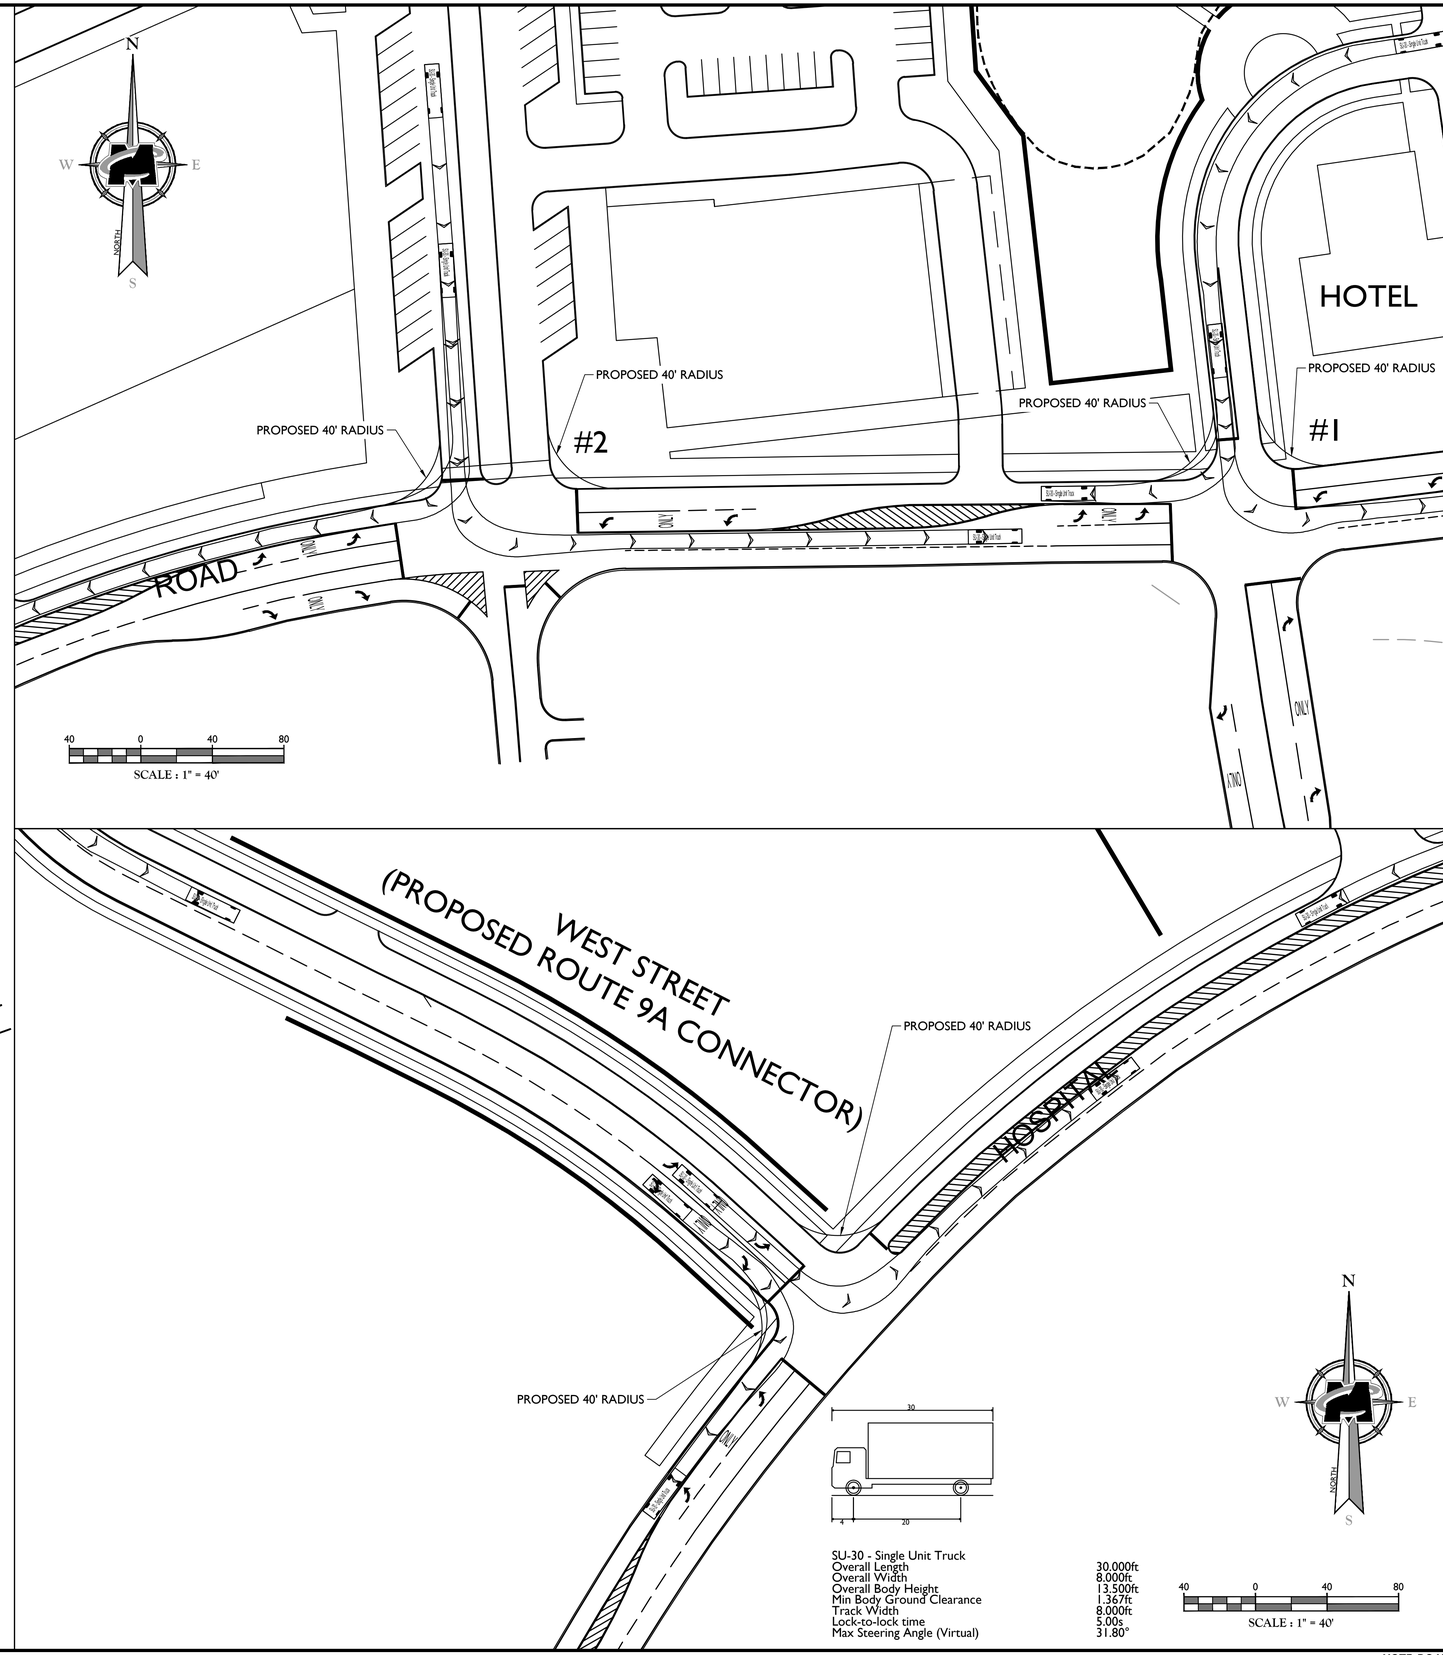

SU-30 - Single Unit Truck

Overall Length	30.000ft
Overall Width	8.000ft
Overall Body Height	13.500ft
Min Body Ground Clearance	1.367ft
Track Width	8.000ft
Lock-to-lock time	5.00s
Max Steering Angle (Virtual)	31.80°

MASER CONSULTING

WILL BE KNOWN AS COLLIERS ENGINEERING & DESIGN IN 2021

Customer Loyalty *through* Client Satisfaction

www.maserconsulting.com

Office Locations:

- NEW JERSEY
- NEW YORK
- PENNSYLVANIA
- VIRGINIA
- FLORIDA
- NORTH CAROLINA
- SOUTH CAROLINA
- NEW MEXICO
- MARYLAND
- GEORGIA
- TEXAS
- TENNESSEE
- COLORADO

Copyright © 2020. Maser Consulting. All Rights Reserved. This drawing and all the information contained herein is authorized for use only by the party for whom the services were contracted or to whom it is certified. This drawing may not be copied, reused, disclosed, distributed or relied upon for any other purpose without the express written consent of Maser Consulting.

811 Know what's below. Call before you dig.

PROTECT YOURSELF

ALL STATES REQUIRE NOTIFICATION OF EXCAVATORS, DESIGNERS, OR ANY PERSON PREPARING TO DISTURB THE EARTH'S SURFACE ANYWHERE IN ANY STATE

FOR STATE SPECIFIC DIRECT PHONE NUMBERS VISIT: WWW.CALL811.COM

REV	DATE	DRAWN BY	DESCRIPTION

PRELIMINARY

PRELIMINARY CONCEPT PLAN

FOR

THE NORTH 60

HOSPITAL ROAD & NYS ROUTE 9A

TOWN OF MOUNT PLEASANT
WESTCHESTER COUNTY
NEW YORK

WESTCHESTER OFFICE
400 Columbus Avenue
Suite 180E
Valhalla, NY 10595

Phone: 914.347.7500
Fax: 914.347.7266

SCALE:	DATE:	DRAWN BY:	CHECKED BY:
AS SHOWN	12/3/20	P.W.G.	A.P.R.

PROJECT NUMBER:	DRAWING NAME:
170035928	R-SGHT-TURN

SHEET TITLE:

TURNING TRACKS
SU-30 - EXIT

SHEET NUMBER:

6 of 6

NOTE: DO NOT SCALE DRAWINGS FOR CONSTRUCTION.

2021\170035928\Transportation\Exhibits\R-SGHT-TURN-Long\R-R36-TURN-ZOOM By: PGOTTHELF